FREE INLET AREA

Plenum grille must not be covered by the door mechanism or any other obstacle

FIXING STRUCTURE

(With hanging threaded bars)

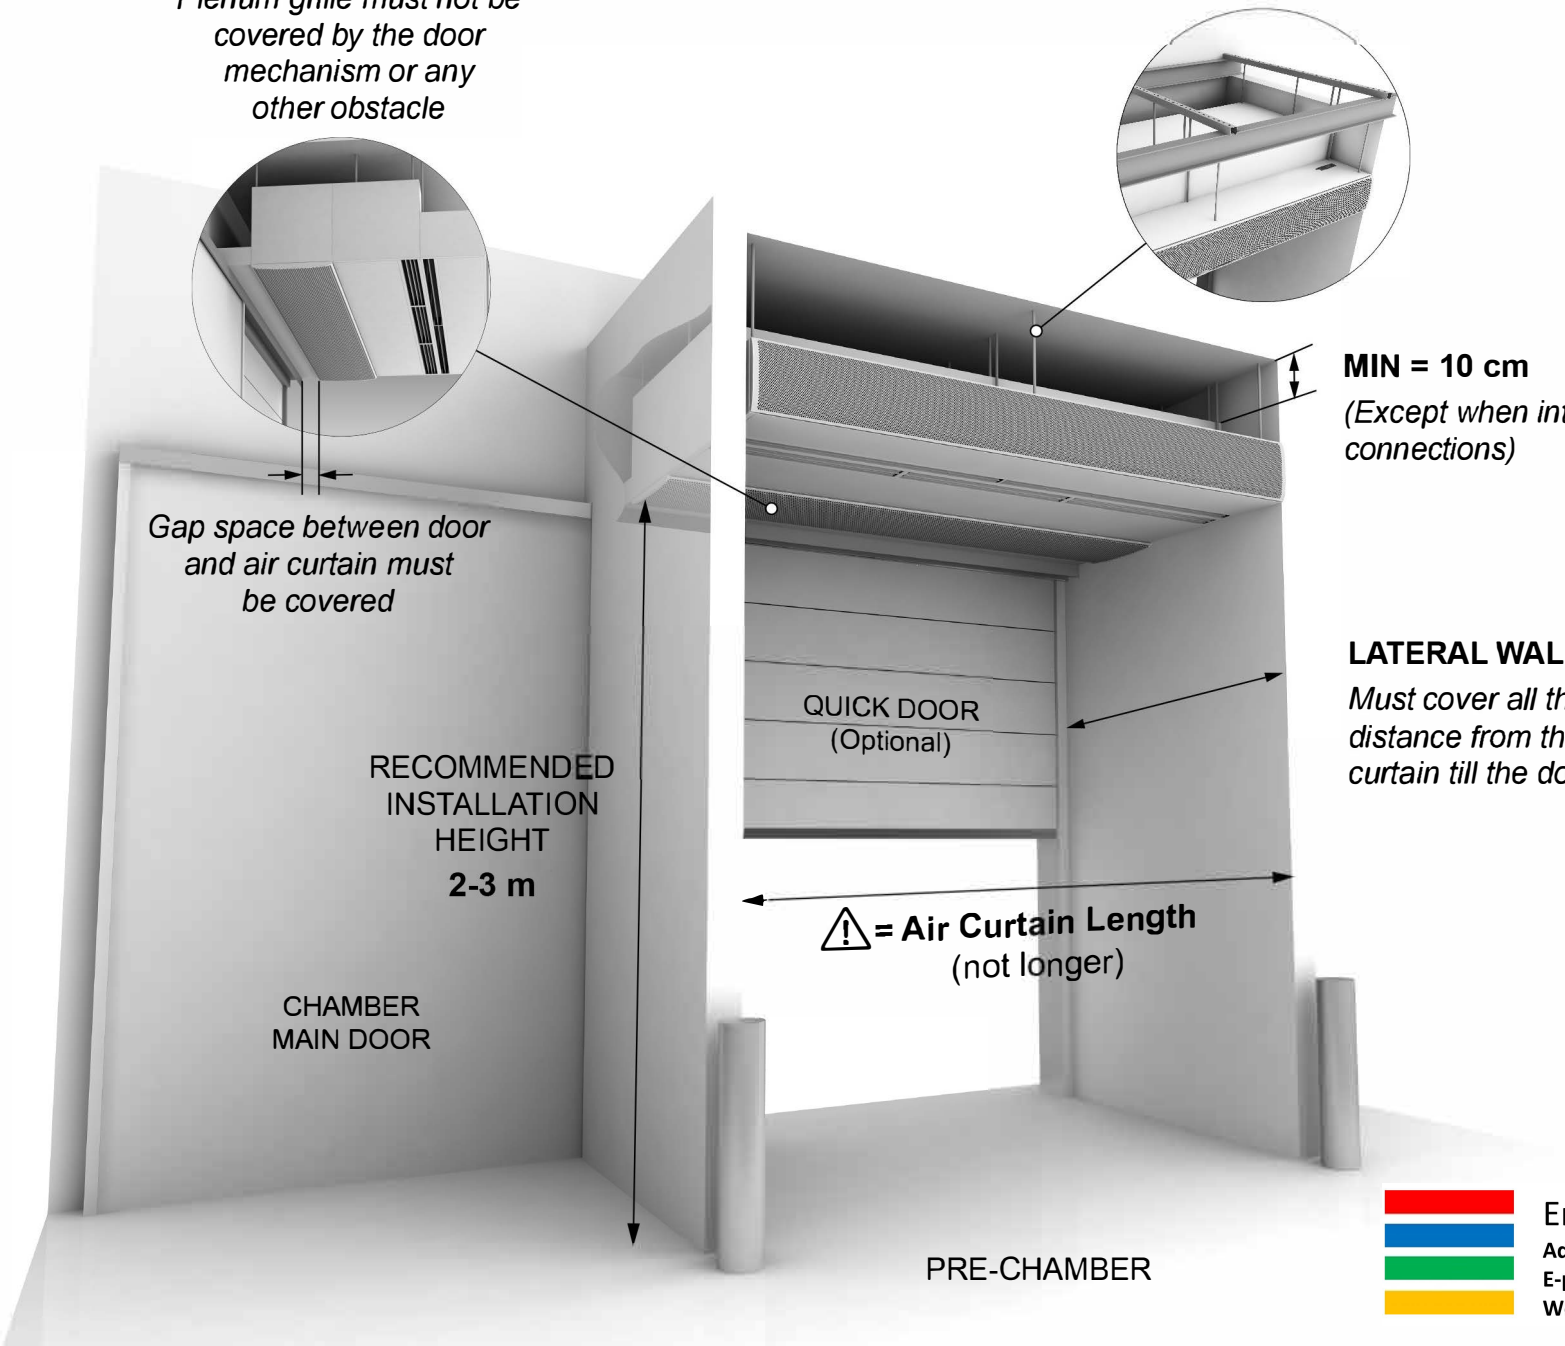

MIN = 10 cm

(Except when internal connections)

LATERAL WALLS

Must cover all the distance from the air curtain till the door

Energi & Klimateknikk AS
Adresse: Baker Østbys vei 5 – 1351 Rud
E-post: Post@ek-teknikk.no
Web.: WWW.ek-teknikk.no